NO.	SIGNS	SIZE	COLOR	MUTCD NO.
1	DETOUR	24" x 12"	B	M4-8
2	MORRIS 638 COUNTY / Mountain Ave	24" x 12" 36" x 12"	A A	M1-6 SIGN A
3	UNION 531 COUNTY / Hillcrest Rd	24" x 12" 30" x 12"	A A	M1-6 SIGN B
4		21" x 15"	A	M6-1R
5		21" x 15"	A	M6-1L
6		21" x 15"	A	M6-3
7	DETOUR 500 FT	48" X 48"	B	W20-2C
8	ROAD CLOSED 1000 FT	48" X 48"	B	W20-3B
9	ROAD CLOSED 1500 FT	48" X 48"	B	W20-3A
10	ROAD CLOSED TO THRU TRAFFIC	60" X 30"	C	R11-4
11	DETOUR	48" x 18"	B	M4-10R
12	DETOUR	48" x 18"	B	M4-10L
13	END DETOUR	24" x 18"	B	M4-8A

COLOR LEGEND

A - YELLOW LETTERS/SYMBOLS WITH BLUE BACKGROUND

B - BLACK LETTERS/SYMBOLS WITH ORANGE BACKGROUND

C - BLACK LETTERS/SYMBOLS WITH WHITE BACKGROUND

LEGEND

- CONSTRUCTION SIGN
- BREAKAWAY BARRICADE WITH SIGN
- DIRECTION OF DETOUR ROUTE
- MUNICIPAL BOUNDARY

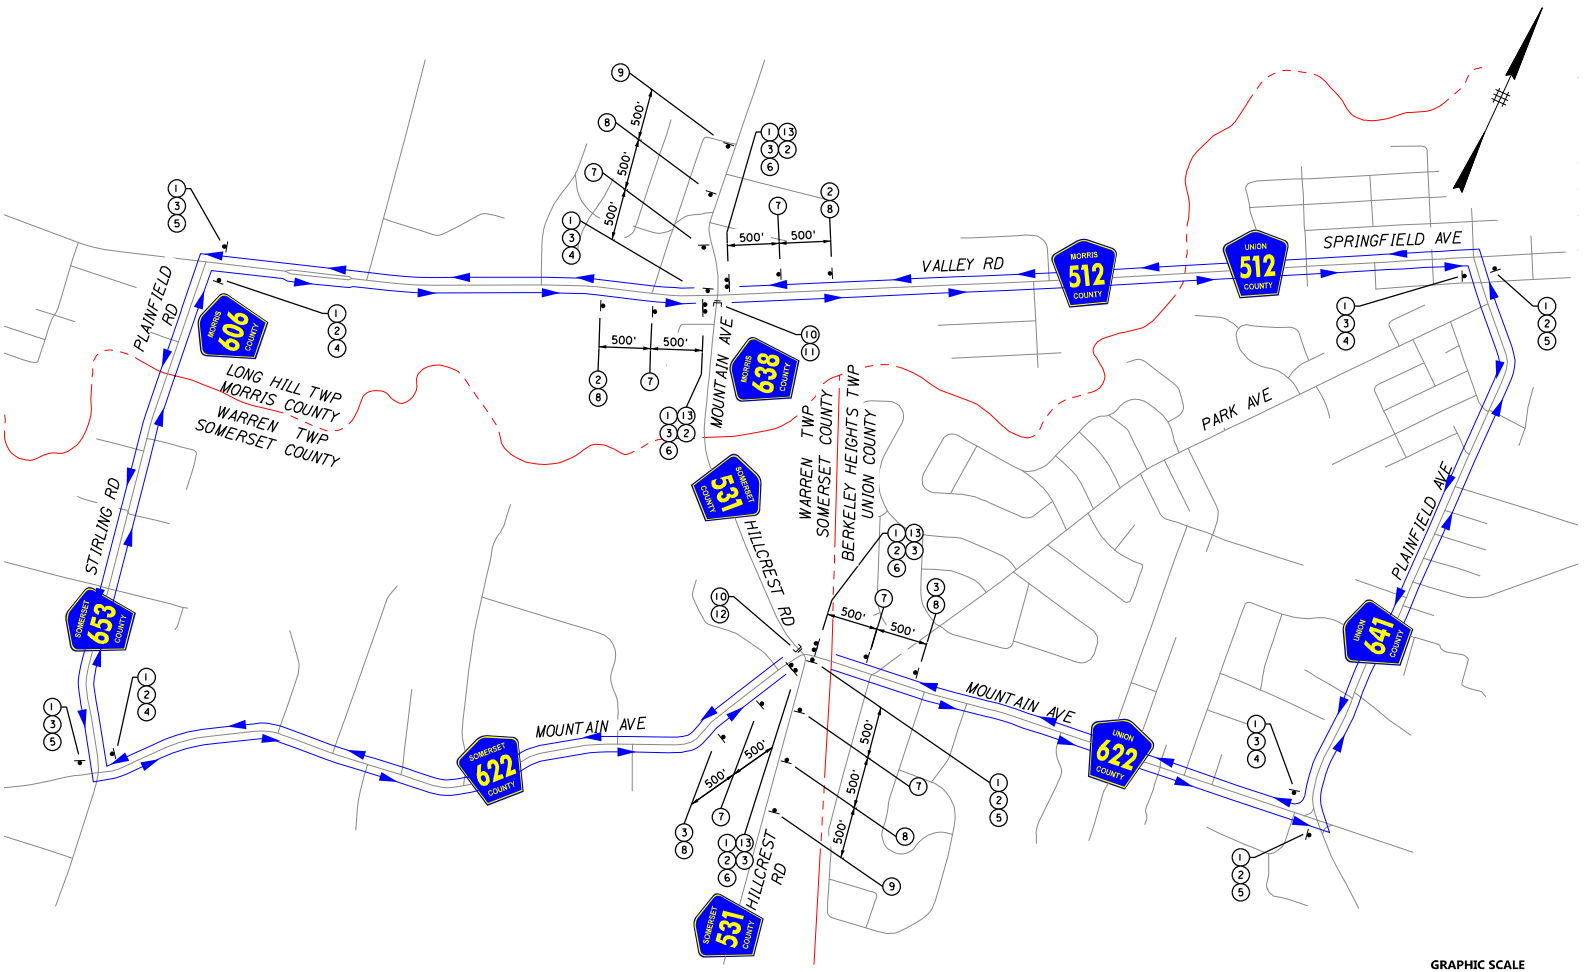

GRAPHIC SCALE

0 600 1200 2400

1 INCH = 1200 FT

DETOUR LAYOUT 1

36"
12" Mountain Ave 4" C

SIGN A

30"
12" Hillcrest Rd 4" C

SIGN B

DATE:	APRIL 29, 2022
SCALE:	1"=1200'
DESIGNED BY:	BAH
DRAWN BY:	KW
CHECKED BY:	GA
JOB NO.	NJ-X-XX-164

REV | DESCRIPTION | AUTH | DATE

STATE OF NEW JERSEY — GEORGE A. AFFUL — No. 24GE49442 — PROFESSIONAL ENGINEER

4/29/22

GEORGE A. AFFUL
NEW JERSEY PROFESSIONAL ENGINEER LICENSE NUMBER 24GE04944200

Van Cleef ENGINEERING WITH FOCUS

VAN CLEEF ENGINEERING ASSOCIATES, LLC
3 PARAGON WAY, SUITE 100, FREEHOLD, NJ 07728
WEB: WWW.VANCLEEFENGINEERING.COM
PHONE: (732) 303-0760

Bridges/Highways
Construction Inspection
Environmental
Geotechnical/Dams
Landscape Architecture
Local/Regional Planning
Municipal Engineering
Site Development
Surveying/Aerial Drones/GIS
Water/Wastewater

MAINTENANCE AND PROTECTION OF TRAFFIC PLANS

FOR

PSE&G GAS - JOB #SU-401

ON

CR 638 (MOUNTAIN AVE)
CR 531 (HILLCREST RD)

LONG HILL TOWNSHIP
WARREN TOWNSHIP

MORRIS COUNTY
SOMERSET COUNTY

NEW JERSEY

3/7

USER: _USER_
PLOT DATE: 4/29/2022
CAD FILE: V:\NJ-XX-XX\Work Folders\NJ-XX-XX-164 PSE&G 2020 GSMP II Gas Construction Projects\2022 \Design\24Counties\14Atlantic County\01-531_638 (Mountain Ave_Hillcrest Ave)\24Detour Layout 1.dgn