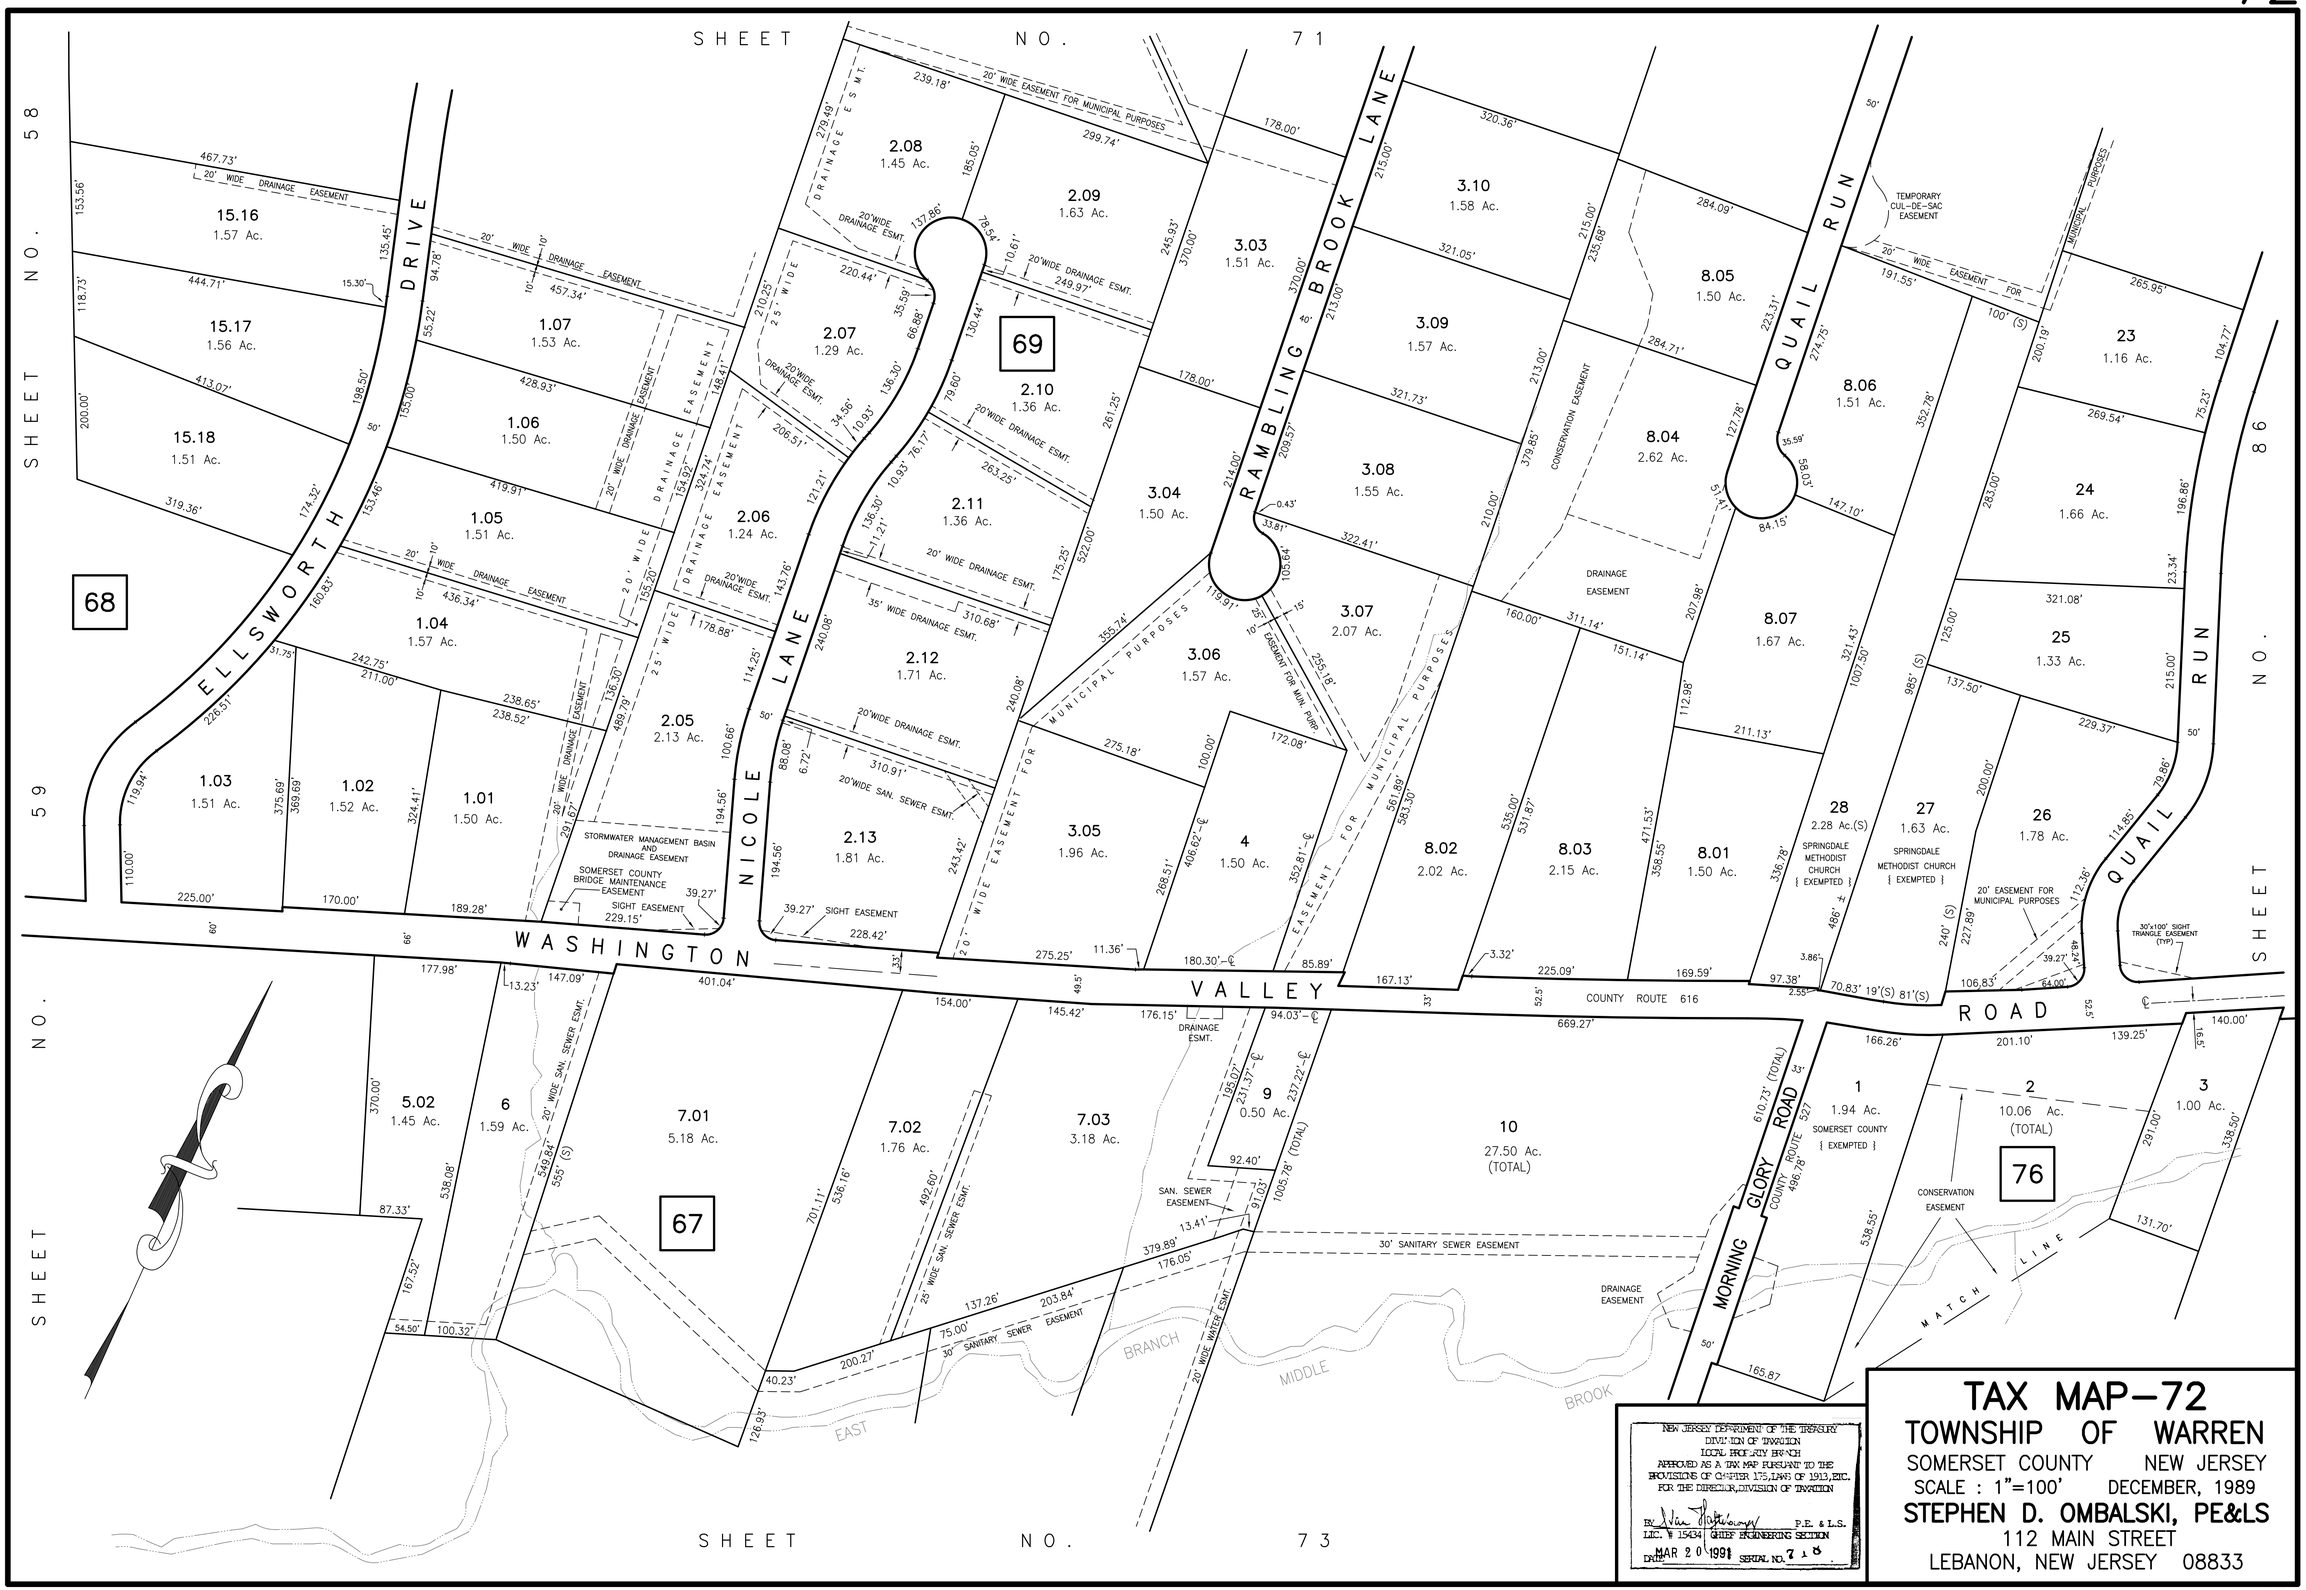
SHEET NO. 71
SHEET NO. 58
SHEET NO. 59
SHEET NO. 86
SHEET NO. 73
ELLSWORTH DRIVE
NICOLE LANE
RAMBLING BROOK LANE
QUAIL RUN
WASHINGTON VALLEY ROAD
MORNING GLORY ROAD
COUNTY ROUTE 616
COUNTY ROUTE 527
15.16 1.57 Ac.
15.17 1.56 Ac.
15.18 1.51 Ac.
1.07 1.53 Ac.
1.06 1.50 Ac.
1.05 1.51 Ac.
1.04 1.57 Ac.
1.03 1.51 Ac.
1.02 1.52 Ac.
1.01 1.50 Ac.
2.08 1.45 Ac.
2.09 1.63 Ac.
2.07 1.29 Ac.
2.10 1.36 Ac.
2.06 1.24 Ac.
2.11 1.36 Ac.
2.05 2.13 Ac.
2.12 1.71 Ac.
2.13 1.81 Ac.
3.03 1.51 Ac.
3.04 1.50 Ac.
3.05 1.96 Ac.
3.06 1.57 Ac.
3.07 2.07 Ac.
4 1.50 Ac.
3.10 1.58 Ac.
3.09 1.57 Ac.
3.08 1.55 Ac.
8.05 1.50 Ac.
8.04 2.62 Ac.
8.06 1.51 Ac.
8.07 1.67 Ac.
8.02 2.02 Ac.
8.03 2.15 Ac.
8.01 1.50 Ac.
28 2.28 Ac.(S) SPRINGDALE METHODIST CHURCH { EXEMPTED }
27 1.63 Ac. SPRINGDALE METHODIST CHURCH { EXEMPTED }
26 1.78 Ac.
23 1.16 Ac.
24 1.66 Ac.
25 1.33 Ac.
5.02 1.45 Ac.
6 1.59 Ac.
7.01 5.18 Ac.
7.02 1.76 Ac.
7.03 3.18 Ac.
9 0.50 Ac.
10 27.50 Ac. (TOTAL)
1 1.94 Ac. SOMERSET COUNTY { EXEMPTED }
2 10.06 Ac. (TOTAL)
3 1.00 Ac.
67
68
69
76
20' WIDE DRAINAGE EASEMENT
20' WIDE EASEMENT FOR MUNICIPAL PURPOSES
20'WIDE DRAINAGE ESMT.
35' WIDE DRAINAGE ESMT.
20'WIDE SAN. SEWER ESMT.
25' WIDE SAN. SEWER ESMT.
30' SANITARY SEWER EASEMENT
30' SANITARY SEWER EASEMENT
20' WIDE WATER ESMT.
MUNICIPAL PURPOSES
EASEMENT FOR MUNICIPAL PURPOSES
EASEMENT FOR MUN. PURP.
CONSERVATION EASEMENT
DRAINAGE EASEMENT
TEMPORARY CUL-DE-SAC EASEMENT
20' EASEMENT FOR MUNICIPAL PURPOSES
30'x100' SIGHT TRIANGLE EASEMENT (TYP)
STORMWATER MANAGEMENT BASIN AND DRAINAGE EASEMENT
SOMERSET COUNTY BRIDGE MAINTENANCE EASEMENT
SIGHT EASEMENT
SAN. SEWER EASEMENT
DRAINAGE ESMT.
EAST BRANCH MIDDLE BROOK
MATCH LINE
NEW JERSEY DEPARTMENT OF THE TREASURY
DIVISION OF TAXATION
LOCAL PROPERTY BRANCH
APPROVED AS A TAX MAP PURSUANT TO THE
PROVISIONS OF CHAPTER 175, LAWS OF 1913, ETC.
FOR THE DIRECTOR, DIVISION OF TAXATION
BY P.E. & L.S.
LIC. # 15434 CHIEF ENGINEERING SECTION
DATE MAR 20 1991 SERIAL NO. 718
TAX MAP-72
TOWNSHIP OF WARREN
SOMERSET COUNTY NEW JERSEY
SCALE : 1"=100' DECEMBER, 1989
STEPHEN D. OMBALSKI, PE&LS
112 MAIN STREET
LEBANON, NEW JERSEY 08833