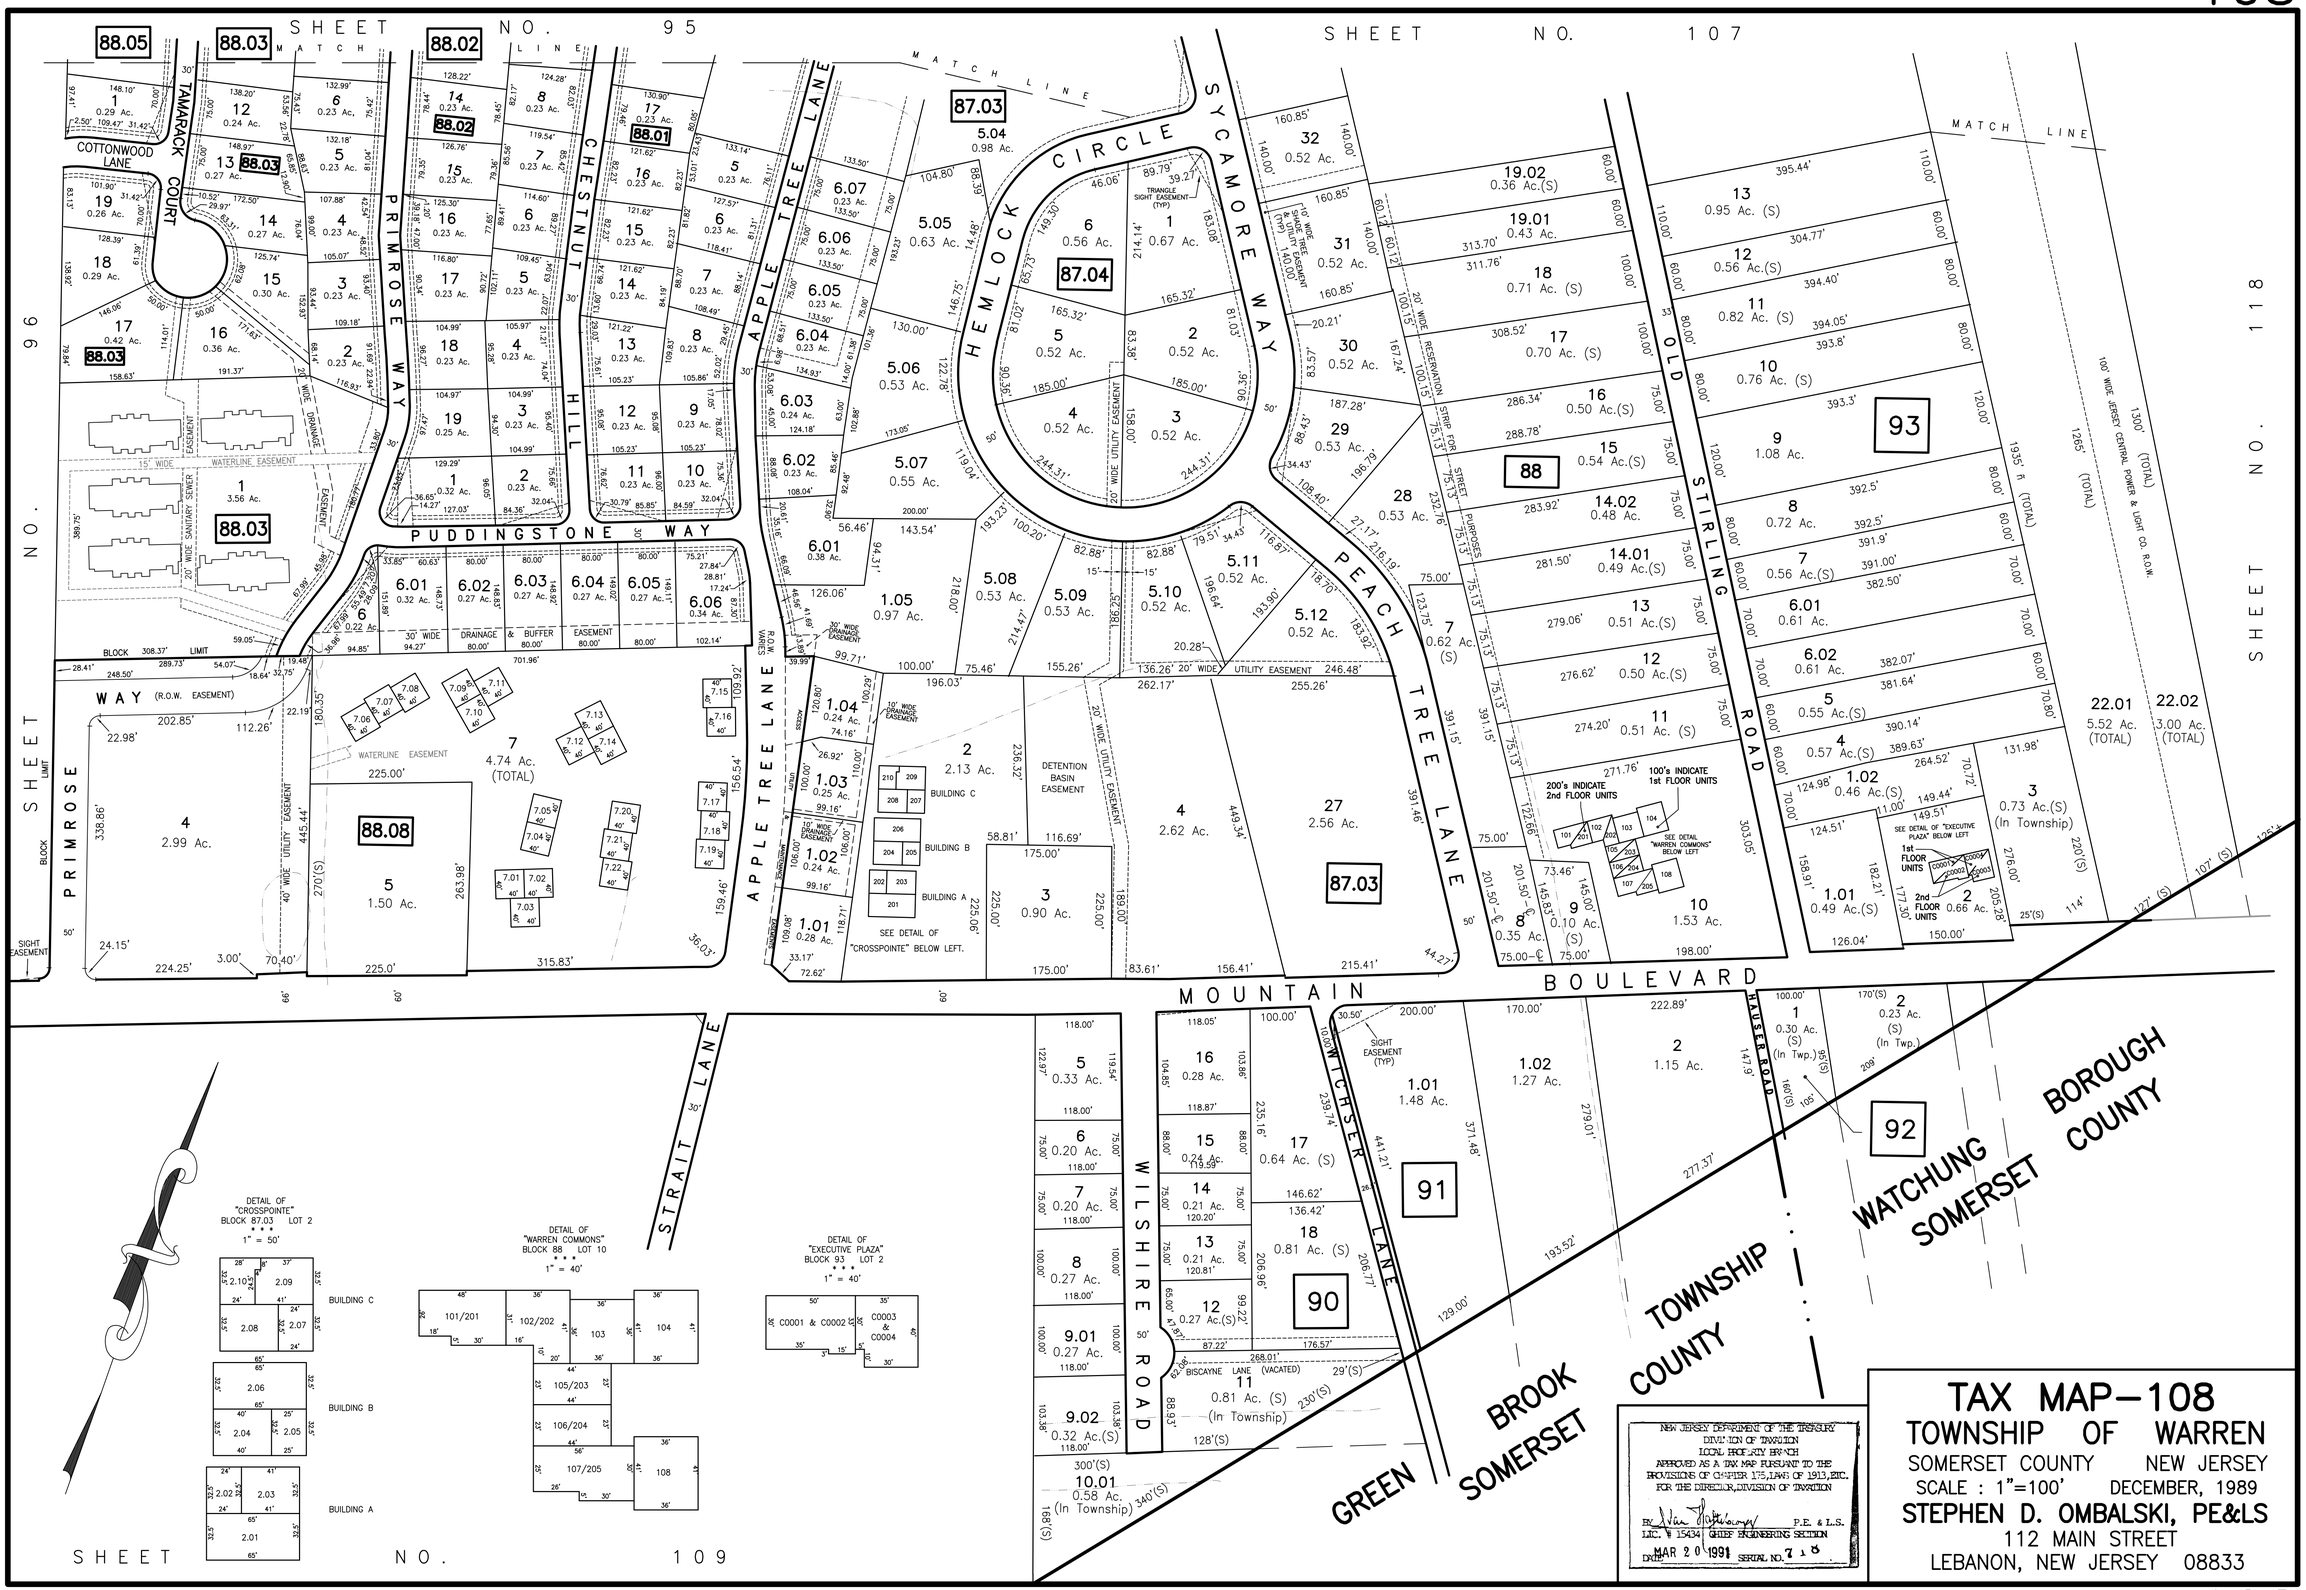
SHEET NO. 95
SHEET NO. 107
SHEET NO. 96
SHEET NO. 118
SHEET NO. 109
MATCH LINE
COTTONWOOD LANE
TAMARACK COURT
PRIMROSE WAY
CHESTNUT HILL
PUDDINGSTONE WAY
APPLE TREE LANE
HEMLOCK CIRCLE
SYCAMORE WAY
PEACH TREE LANE
OLD STIRLING ROAD
MOUNTAIN BOULEVARD
WILSHIRE ROAD
STRAIT LANE
HAUSER ROAD
BISCAYNE LANE (VACATED)
100 WIDE JERSEY CENTRAL POWER & LIGHT CO. R.O.W.
DETENTION BASIN EASEMENT
BUILDING A
BUILDING B
BUILDING C
SEE DETAIL OF "CROSSPOINTE" BELOW LEFT.
200's INDICATE 2nd FLOOR UNITS
100's INDICATE 1st FLOOR UNITS
SEE DETAIL "WARREN COMMONS" BELOW LEFT
SEE DETAIL OF "EXECUTIVE PLAZA" BELOW LEFT
DETAIL OF "CROSSPOINTE" BLOCK 87.03 LOT 2 1" = 50'
DETAIL OF "WARREN COMMONS" BLOCK 88 LOT 10 1" = 40'
DETAIL OF "EXECUTIVE PLAZA" BLOCK 93 LOT 2 1" = 40'
WATCHUNG BOROUGH
SOMERSET COUNTY
GREEN BROOK TOWNSHIP
SOMERSET COUNTY
NEW JERSEY DEPARTMENT OF THE TREASURY
DIVISION OF TAXATION
LOCAL PROPERTY BRANCH
APPROVED AS A TAX MAP PURSUANT TO THE PROVISIONS OF CHAPTER 175, LAWS OF 1913, ETC. FOR THE DIRECTOR, DIVISION OF TAXATION
BY P.E. & L.S.
LIC. # 15434 CHIEF ENGINEERING SECTION
DATE MAR 20 1991 SERIAL NO. 718
TAX MAP–108
TOWNSHIP OF WARREN
SOMERSET COUNTY NEW JERSEY
SCALE : 1"=100' DECEMBER, 1989
STEPHEN D. OMBALSKI, PE&LS
112 MAIN STREET
LEBANON, NEW JERSEY 08833