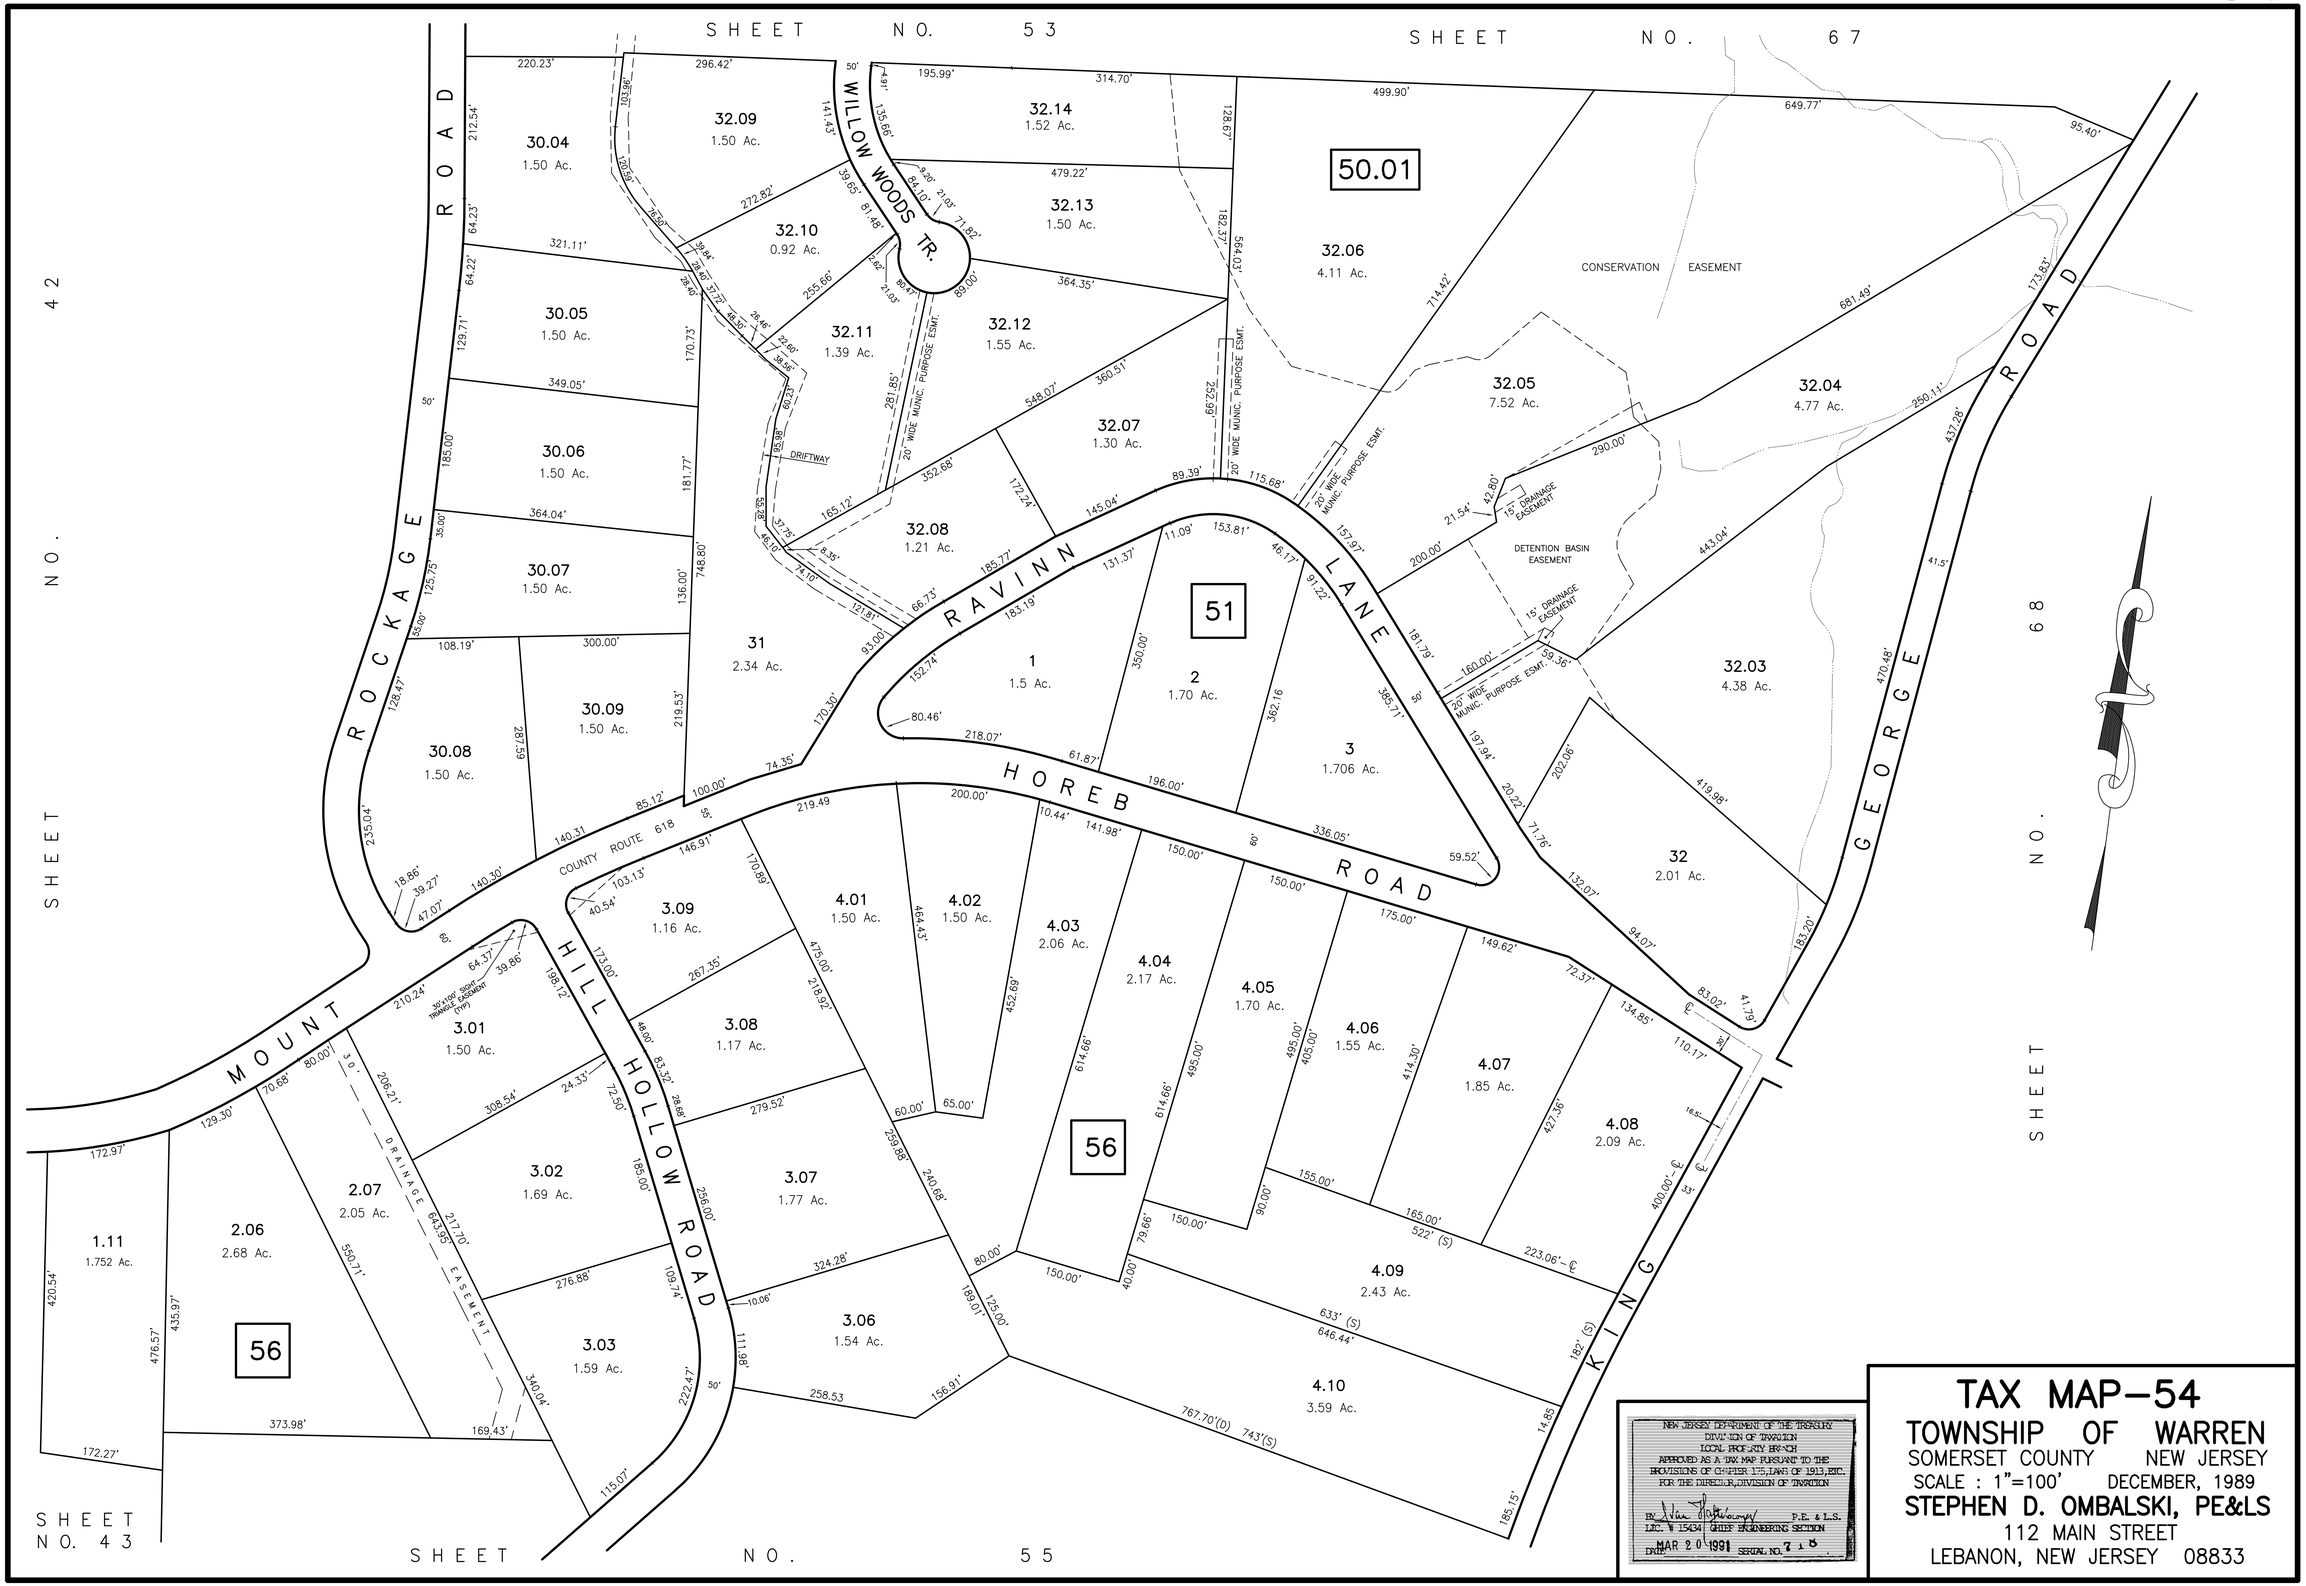

NEW JERSEY DEPARTMENT OF THE TREASURY
DIVISION OF TAXATION
LOCAL PROPERTY BRANCH
APPROVED AS A TAX MAP PURSUANT TO THE
PROVISIONS OF CHAPTER 185, LAWS OF 1913, ETC.
FOR THE DIRECTOR, DIVISION OF TAXATION

BY [signature] P.E. & L.S.
LIC. # 15434 CHIEF ENGINEERING SECTION
DATE MAR 20 1991 SERIAL NO. 7 18

TAX MAP–54

TOWNSHIP OF WARREN

SOMERSET COUNTY NEW JERSEY

SCALE : 1"=100' DECEMBER, 1989

STEPHEN D. OMBALSKI, PE&LS
112 MAIN STREET
LEBANON, NEW JERSEY 08833