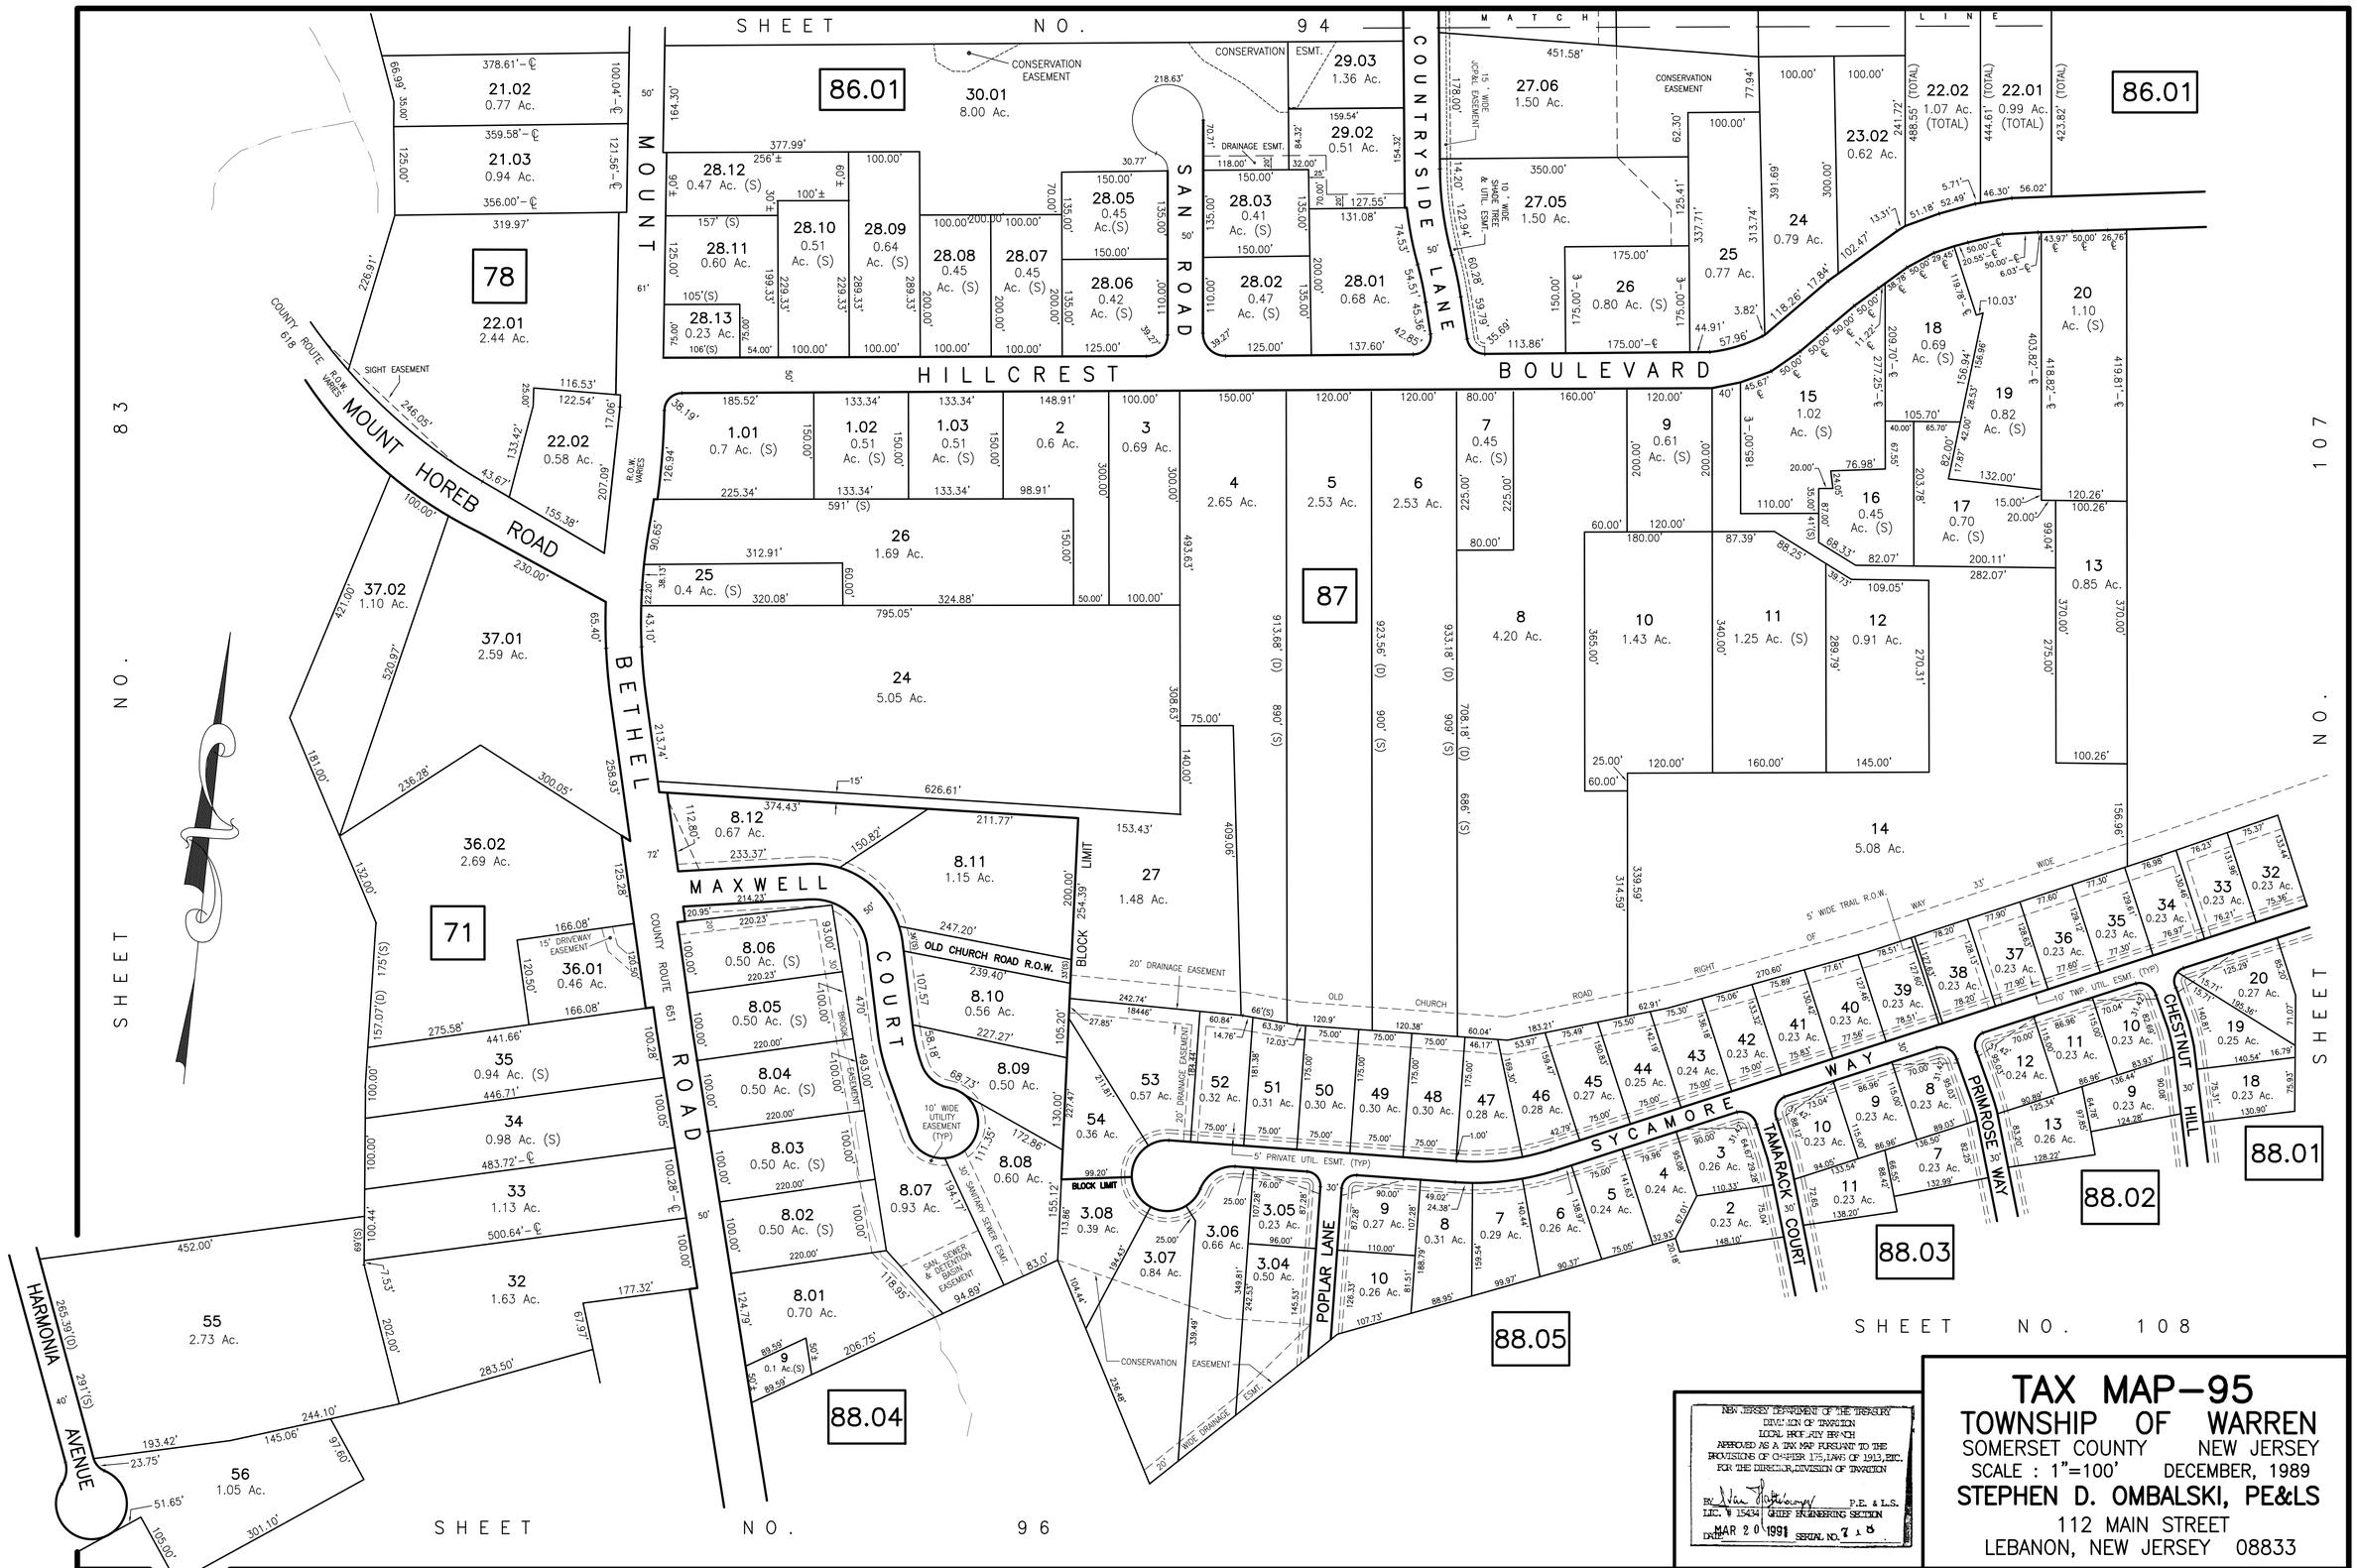


NEW JERSEY DEPARTMENT OF THE TREASURY
DIVISION OF TAXATION
LOCAL PROPERTY BRANCH
APPROVED AS A TAX MAP PURSUANT TO THE PROVISIONS OF CHAPTER 175, LAWS OF 1913, ETC.
FOR THE DIRECTOR, DIVISION OF TAXATION

By [signature] P.E. & L.S.
LIC. # 15434 CHIEF ENGINEERING SECTION
DATE MAR 20 1991 SERIAL NO. 718

# TAX MAP–95

## TOWNSHIP OF WARREN

SOMERSET COUNTY NEW JERSEY

SCALE : 1"=100' DECEMBER, 1989

**STEPHEN D. OMBALSKI, PE&LS**
112 MAIN STREET
LEBANON, NEW JERSEY 08833